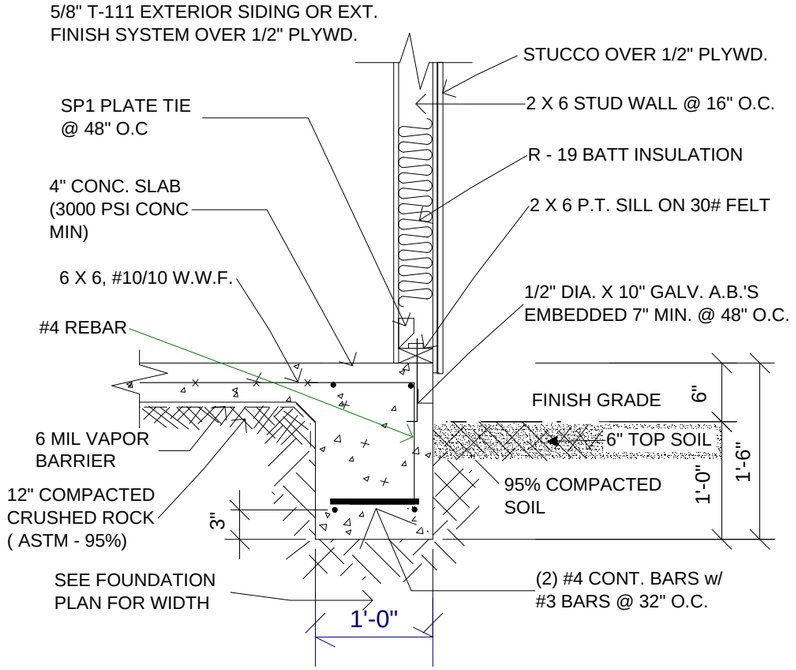

PERIMETER FOOTING DETAIL

SCALE: 3/4" = 1'-0"

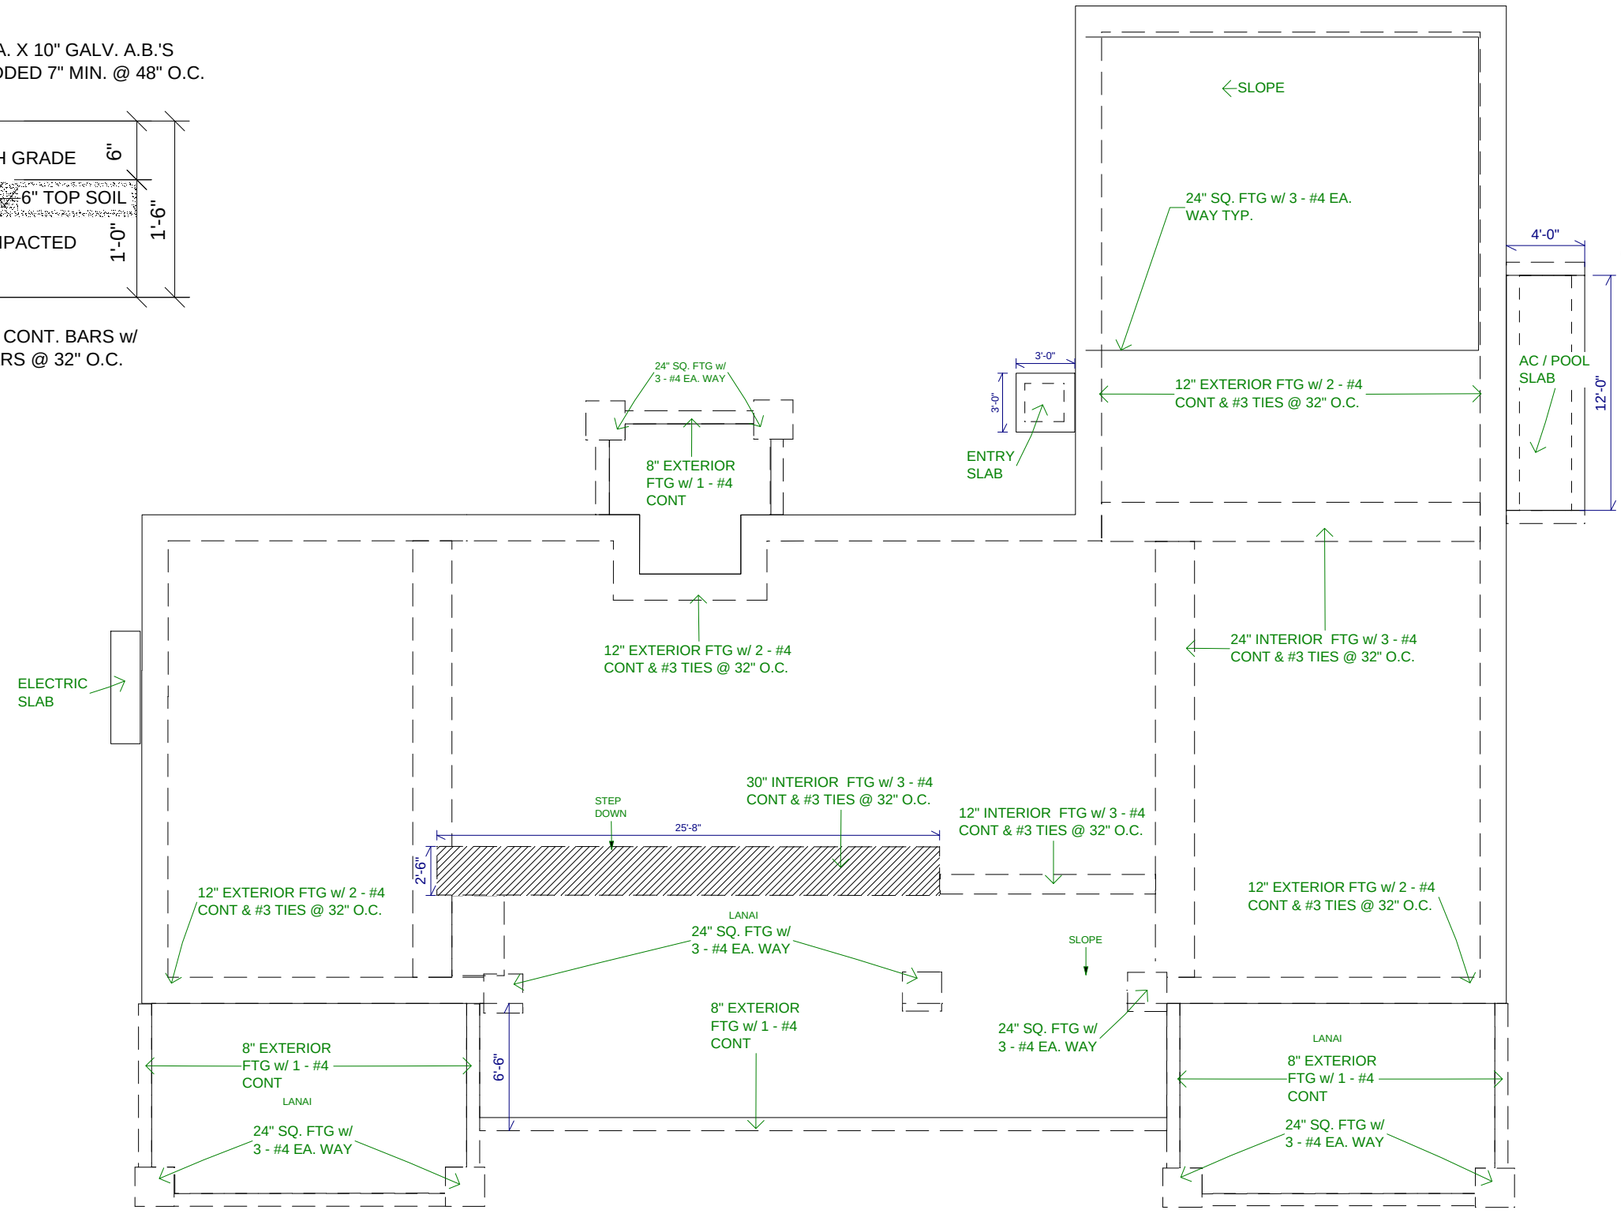

foundation plan

Hawaii Home Design dba
G & D International LLC
Project Management &
Development

363 Kai Malu Pl.
Kihei, HI 96753
Phone (808) 875-4419
FAX (808) 442-0972

LON WHELCHEL
LICENSED
PROFESSIONAL
ARCHITECT
AR-7284
HAWAII, U.S.A.

THIS WORK WAS PREPARED BY ME OR UNDER MY SUPERVISION. CONSTRUCTION OF THIS PROJECT WILL BE UNDER MY OBSERVATION.

A NEW SECONDARY FARM DWELLING FOR
DIETMAR RITTNER - GOVINDA LEOPOLD
11 PUA NIU WAY, LOT 23
MAHANALUANUI PH IV, LAHAINA
T.M.K.: 4 - 7 - 9:69

DRAWN BY:	DR Rittner
DATE:	04/23/09
SCALE:	1/8" = 1'-0
FILE No.	3100
FILE NAME:	HHD Launipoko

REVISIONS

SHEET
5
OF: